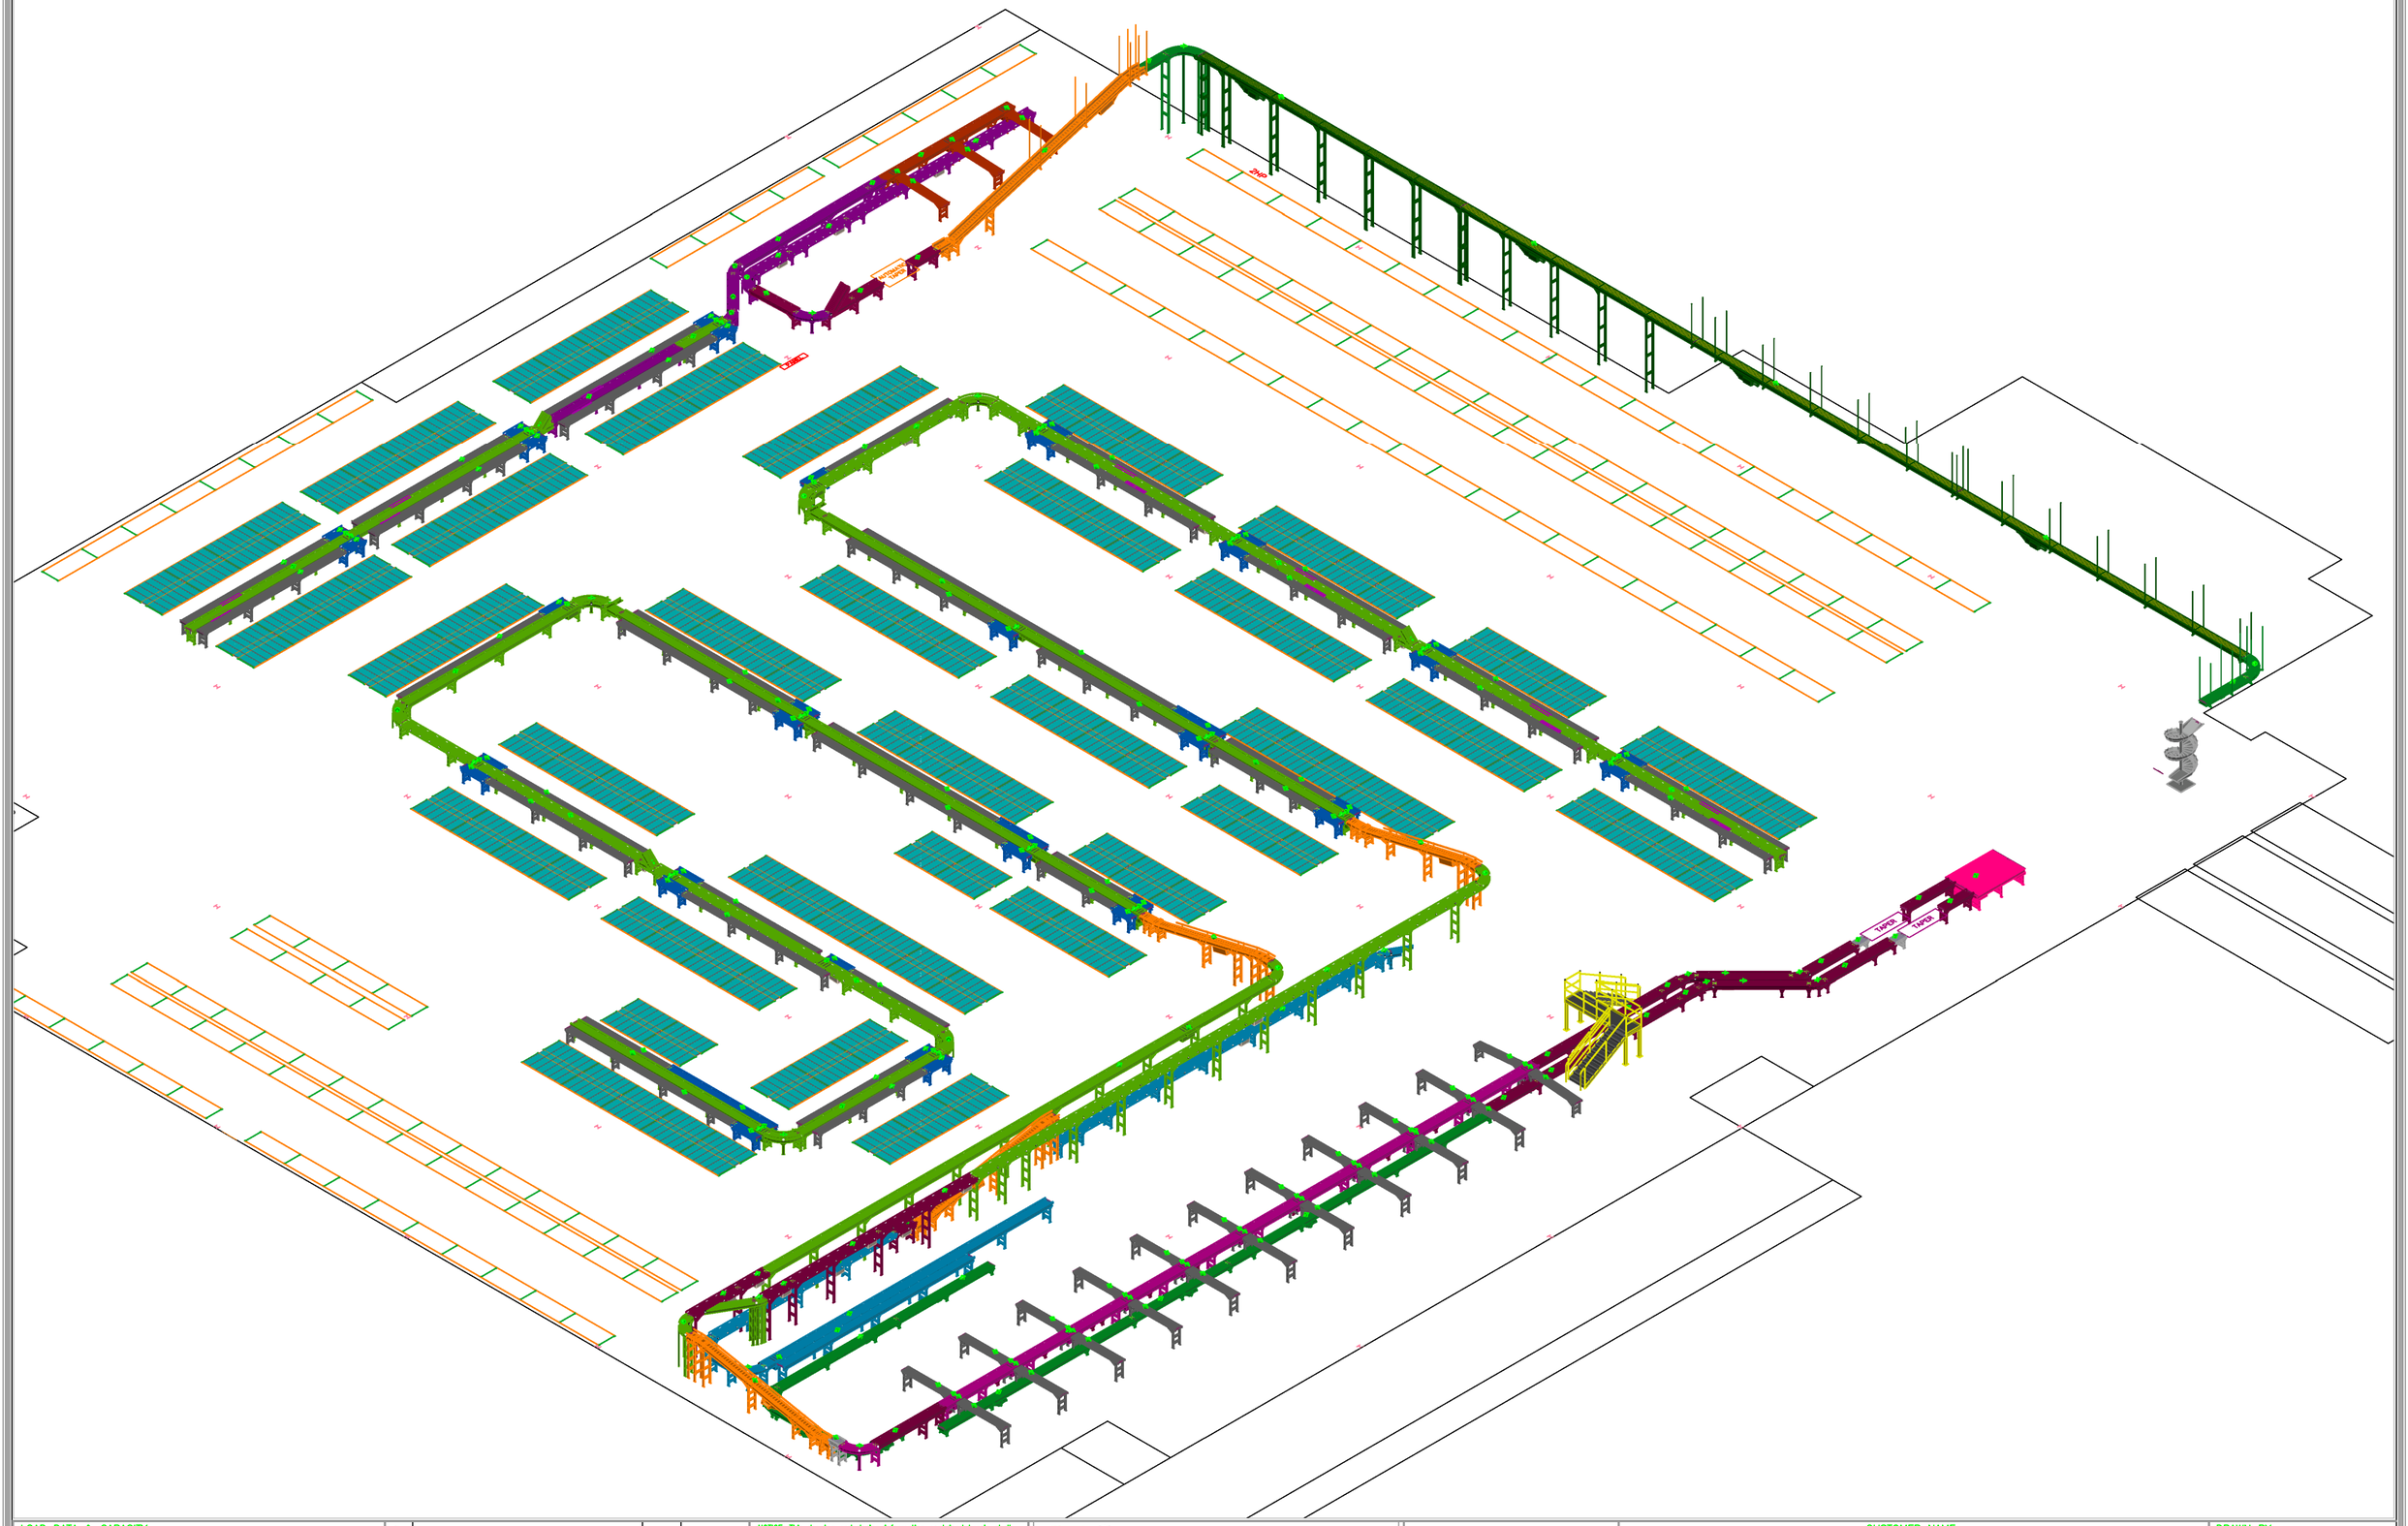

LOAD DATA & CAPACITY:
DESCRIBE OR SKETCH FOOT PRINT OF LOAD

LENGTH	WIDTH	HEIGHT	WEIGHT	RATE

NO.	REVISION	BY	DATE
G			
F			
E			
D			
C			
B			
A			

NOTICE: This drawing and design information contained herein shall remain the sole property of CISCO-EAGLE INC., It is submitted for use in reference only and shall not be duplicated or given to a third party without written consent of Cisco-Eagle Inc.. Cisco-Eagle Inc. assumes no responsibility for the design or operation of any structure or material shown on this drawing that is not furnished by Cisco-Eagle Inc. under the contract to which this drawing applies. Acceptance of this drawing shall be construed as an agreement of these terms.

CHECKED BY

SCALE

Cisco-Eagle Inc
SOLUTIONS FOR MATERIALS MOVEMENT, STORAGE, AND HANDLING
WWW.CISCO-EAGLE.COM
10015 E 51st Street Tulsa, Oklahoma 74146
(918)622-9010 Fax (918)622-9059

© Copyright 1999 - Cisco-Eagle, Inc.

2120 Valley Lane
Farmers Branch, TX 75234

6000 NW 2nd, Suite 400
Oklahoma City, OK 73127

5500 Patterson Rd.
Little Rock, AR 72209

CUSTOMER NAME
Education Development Corp
Tulsa, OK

DRAWING DESCRIPTION
Line 3 Pick/Ship Modifications
Conceptual View

DRAWN BY
A Miller

DATE
3/27/18

PLANT NO.

DRAWING NO.
PJ141693-2